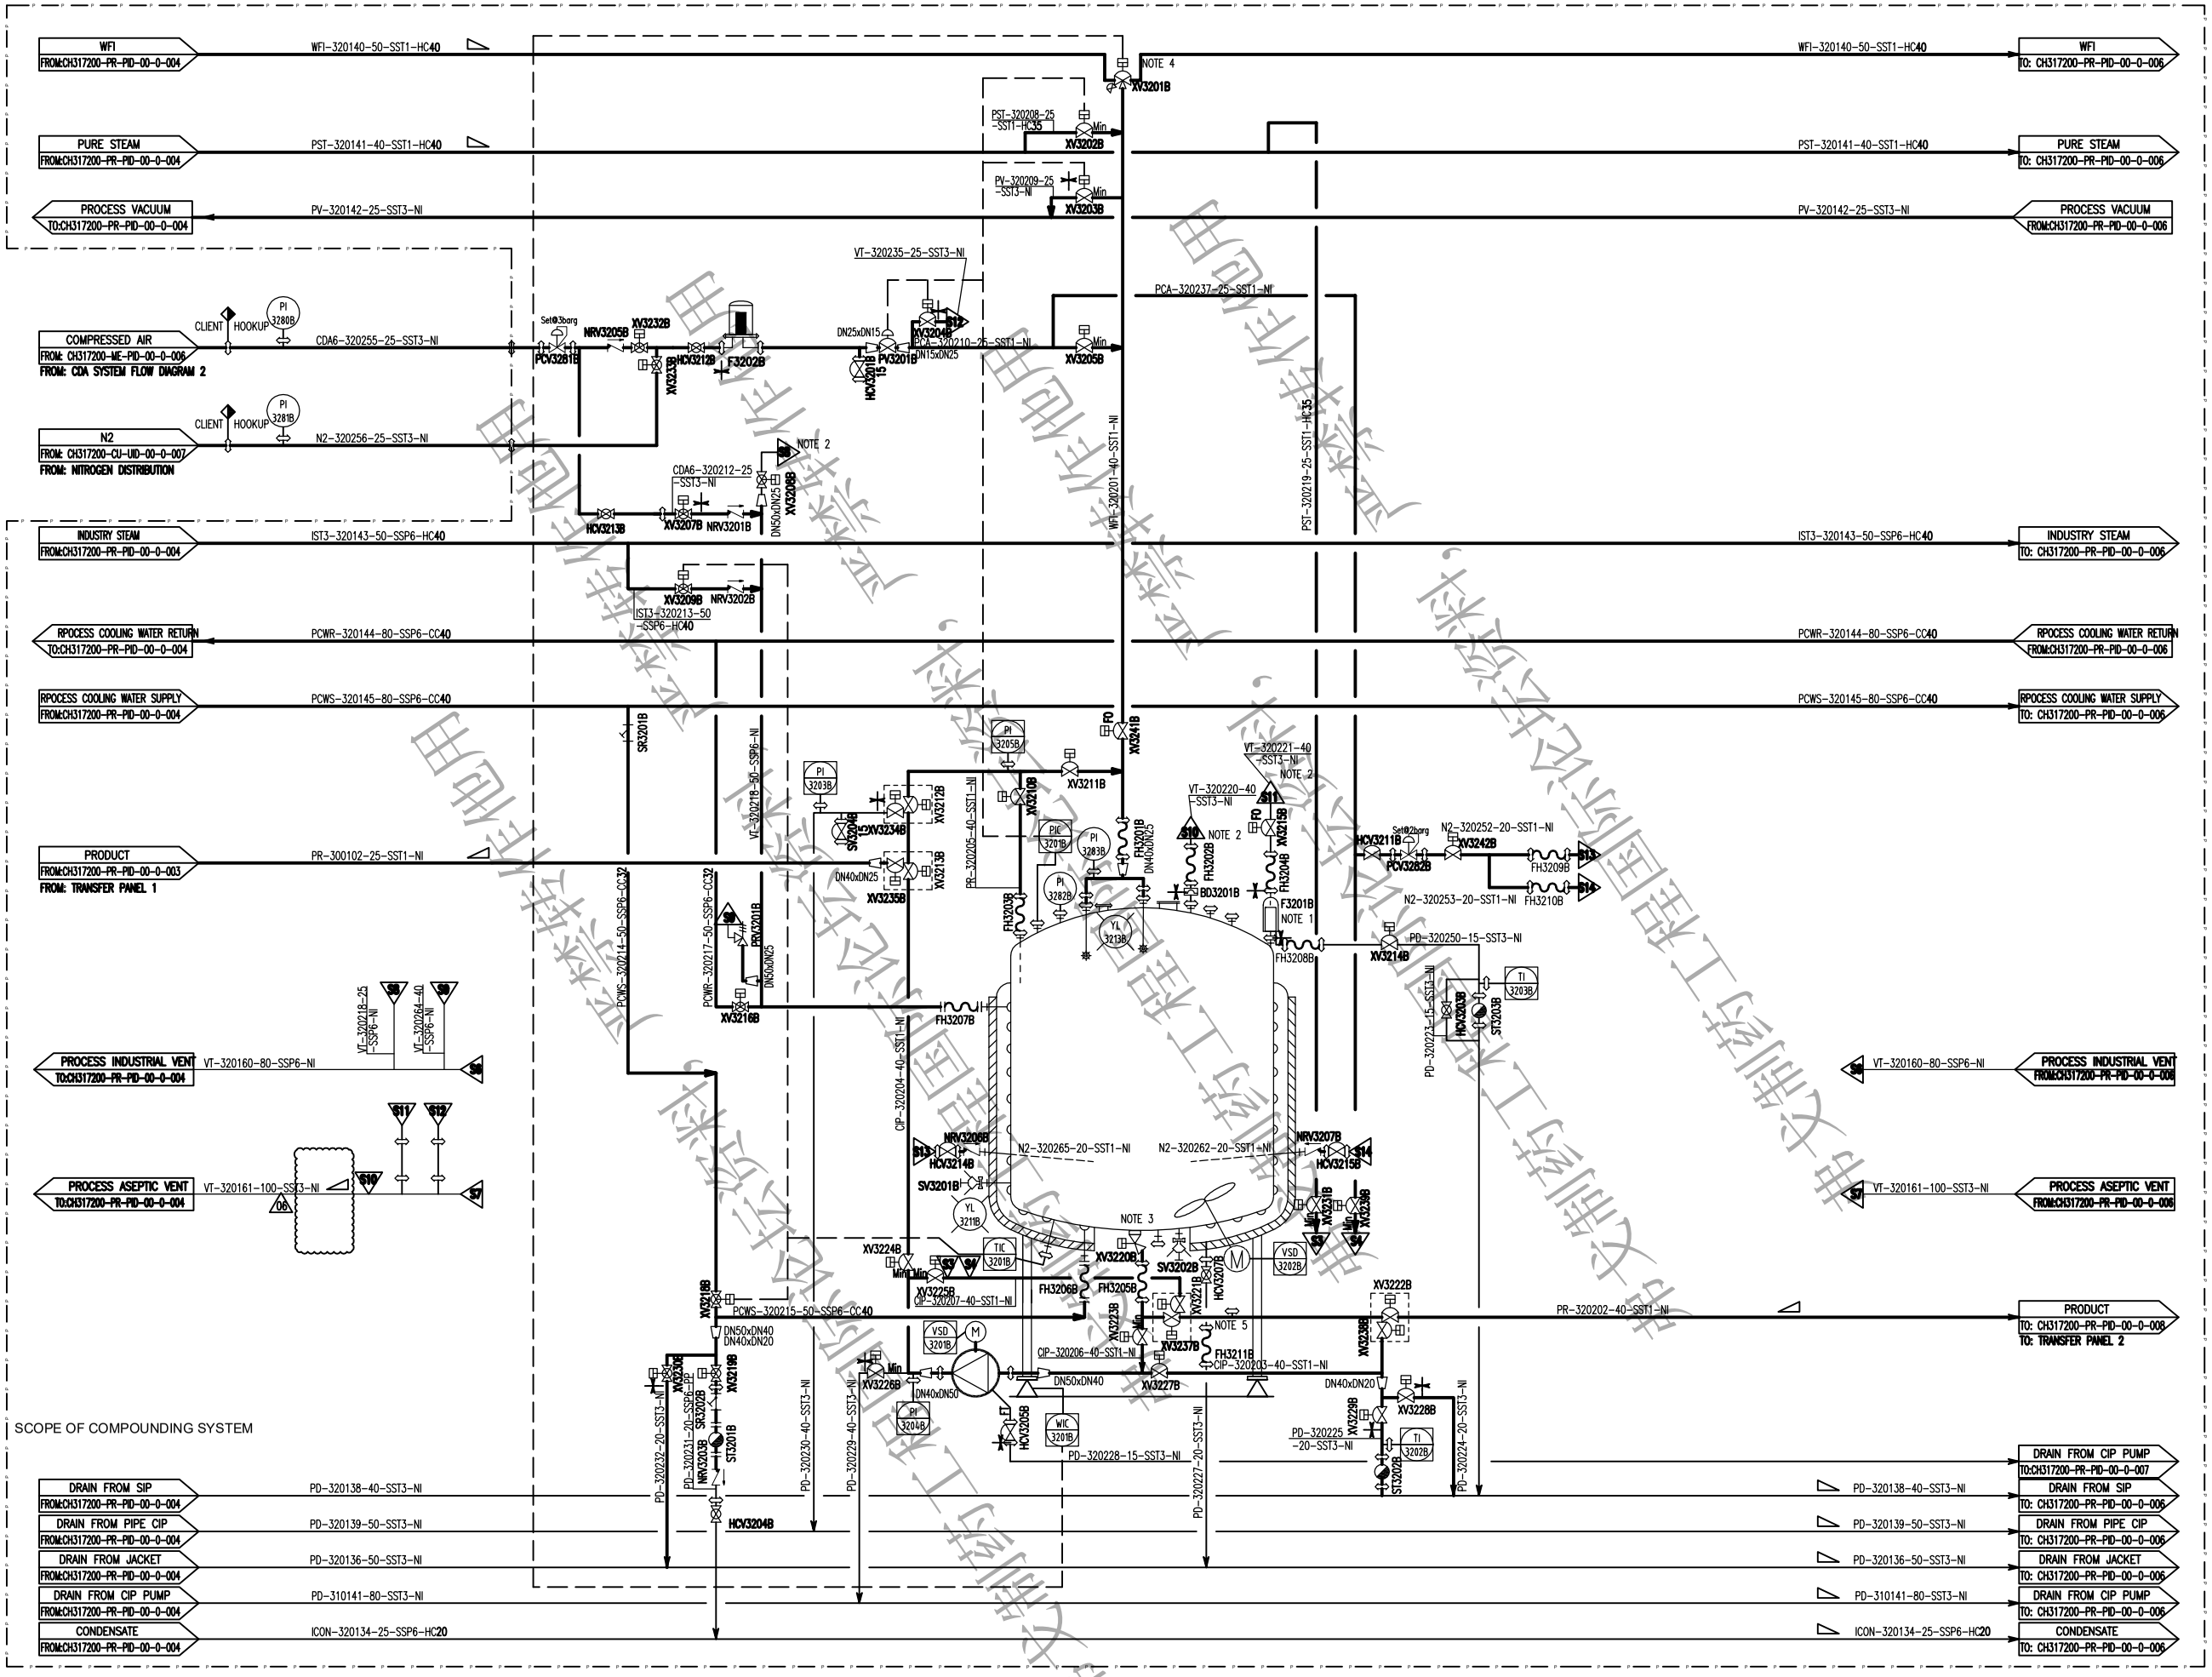


NOTE:
1. VENT FILTER HOUSING REQUIRE HEAT TRACED.
2. VENT TO A SAFE LOCATION OUTSIDE THE ROOM.
3. SANITARY ZERO DEAD-LEG BOTTOM VALVE, WELDED TO VESSEL BOTTOM.
4. WFI VALVE WILL BE CONTROLLED BY WFI STORAGE AND DISTRIBUTION SYSTEM.
5. TESTING PORT OF DN25 IS RESERVED FOR FUTURE.

**CIP PUMP 4**
TAG NO: P3202
TYPE: CENTRIFUGE PUMP
CAPACITY: 9 M3/H, 30M

**SOLUTION HOLDING VESSEL 2**
TAG NO: V3202
TYPE: PRESSURE VESSEL
CAPACITY: 2000L